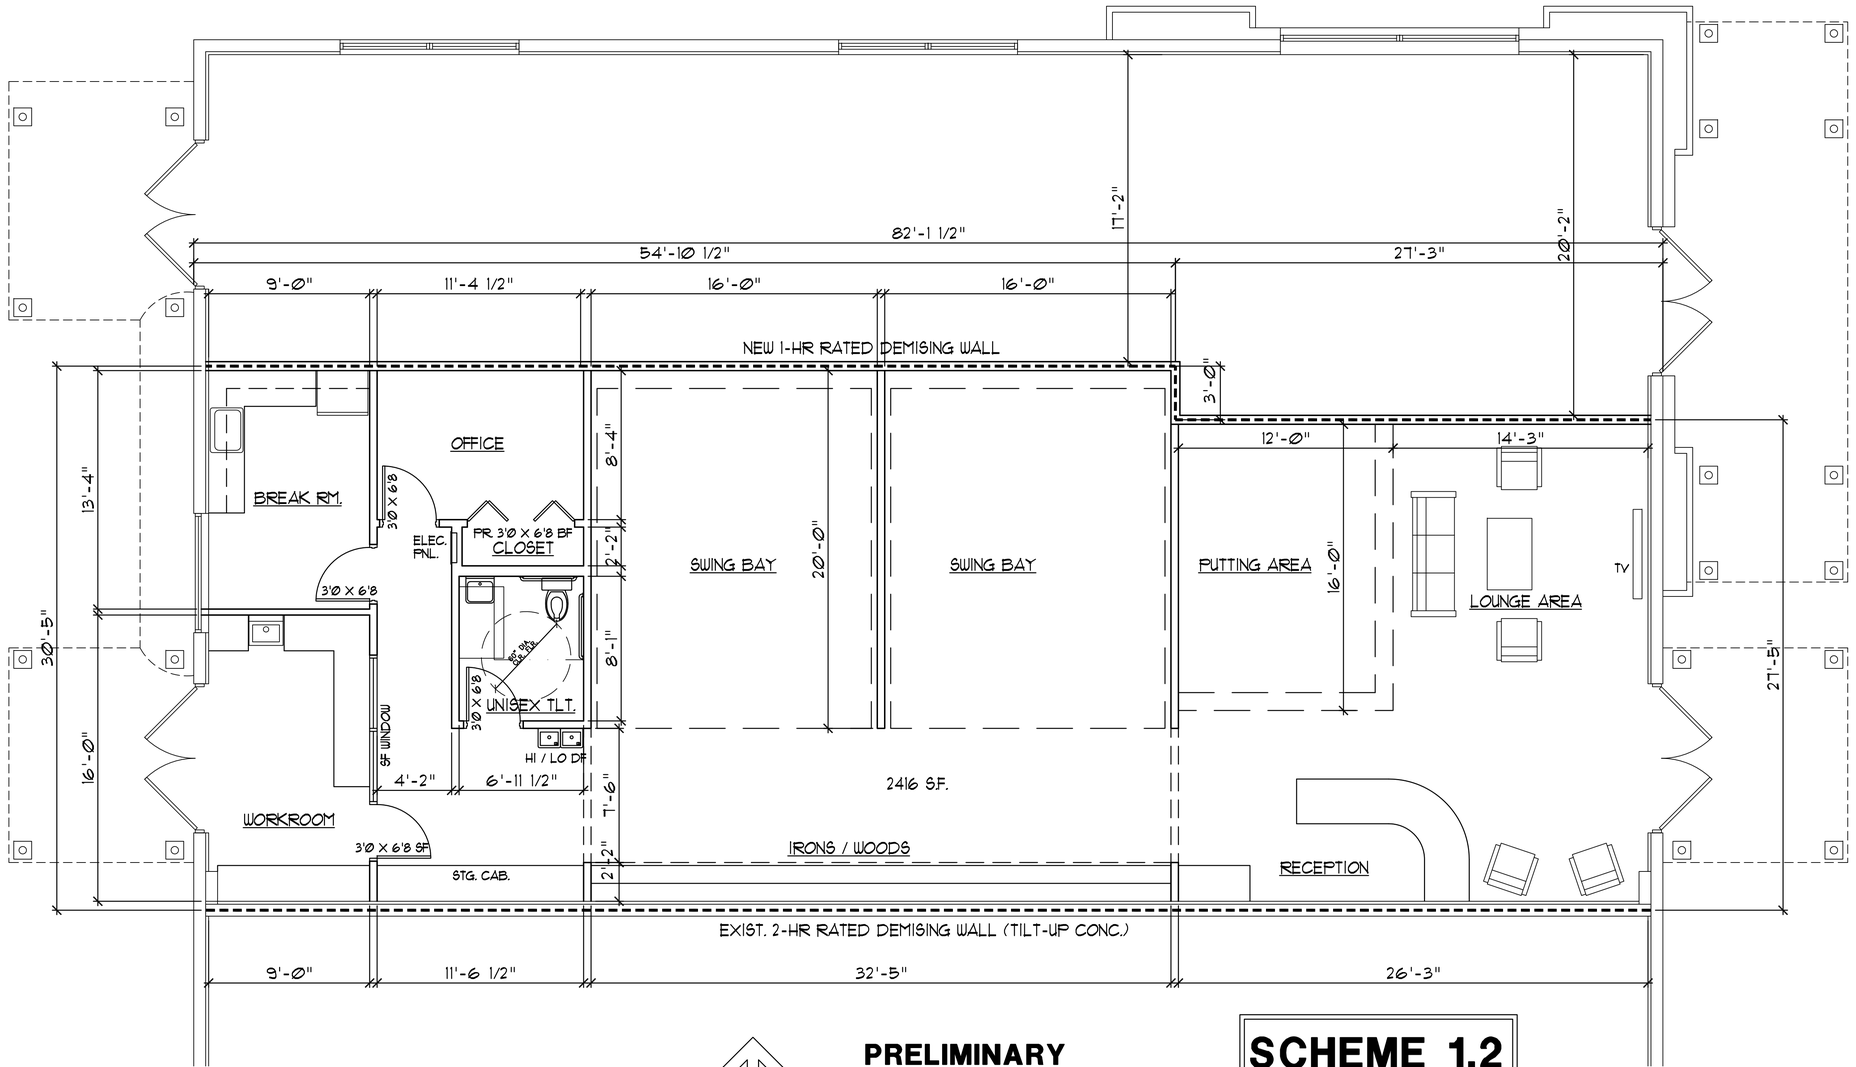

N

PRELIMINARY FLOOR PLAN

SCALE: 1/4" = 1'-0"

SCHEME 1.2

DATE: 8/1/13

ARCHINETICS

ARCHITECTS / PLANNERS

617 Sunrise Ave.
Winter Springs, FL 32708
Ph: 407-696-7799
Fax: 407-696-8634

INTERIOR TENANT BUILD-OUT

FOR:
CLUB CHAMPION GOLF

AT:
Dewey Golf Building
Orlando, Florida

FOR:
CLUB CHAMPION GOLF
1780 Green Bay Rd.
Highland Park, IL 60035

General Notes

Mark Date Revision

Project No: 389.0 Approv.By: RLB
Drawn By: RLB Date: 08/01/13
Checked By: RLB Scale: NOTED

FLOOR PLAN

Sheet No:

A-1

of